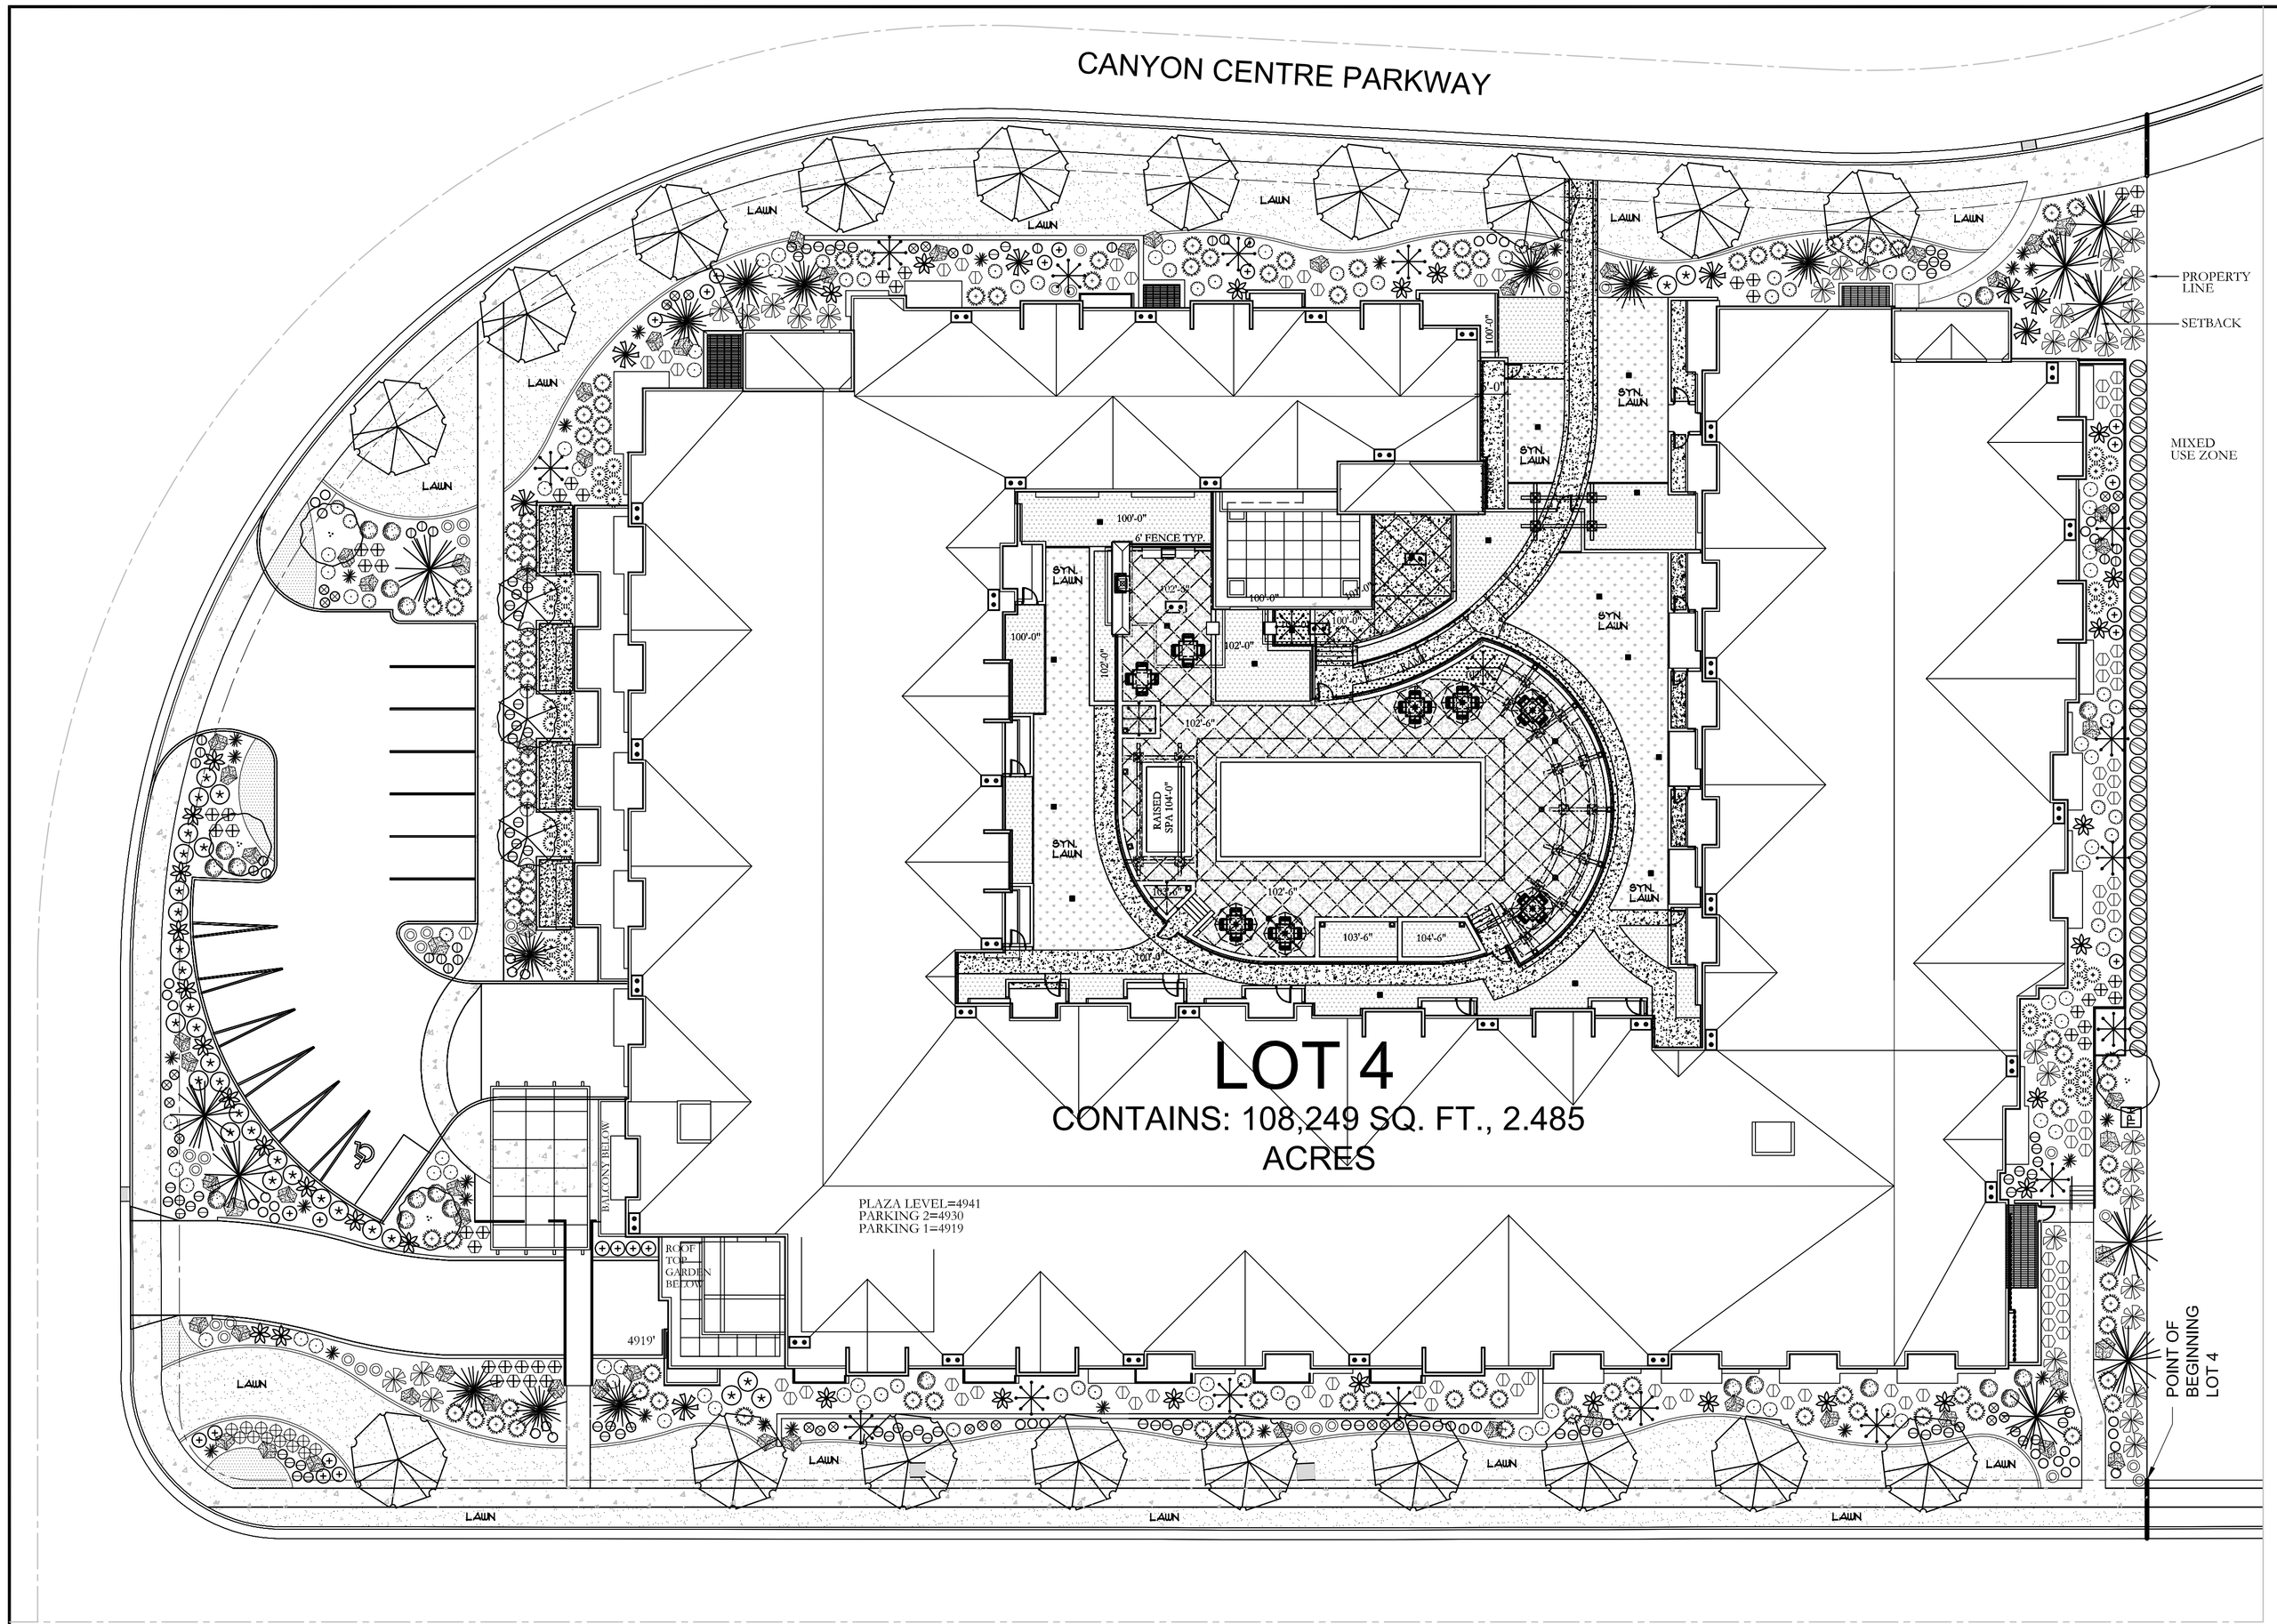

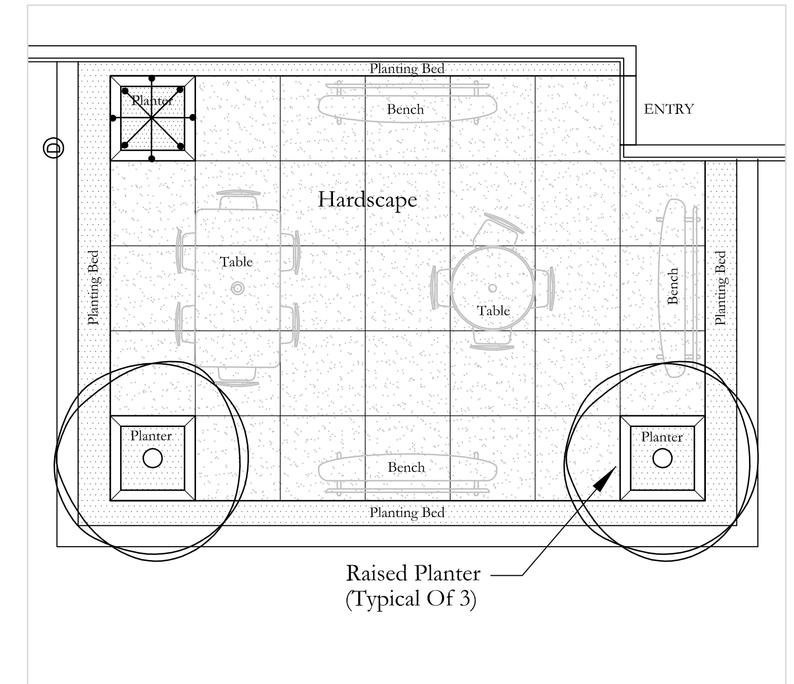

1 / L1.1 Roof Garden Area '1' Layout

N. T. S.

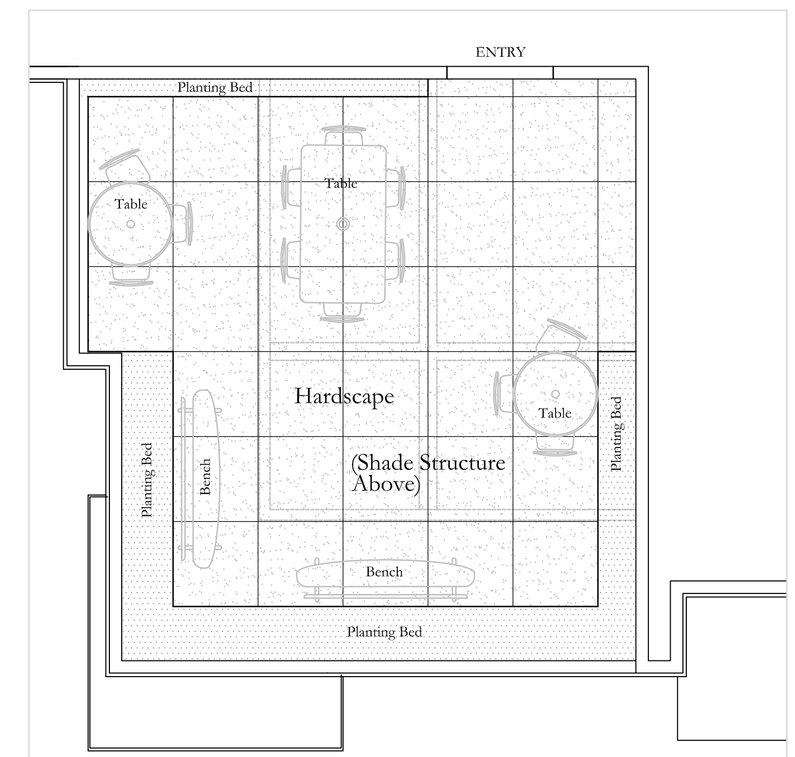

2 / L1.1 Roof Garden Area '2' Layout

N. T. S.

Plant List (TREES)

Quan.	Symbol	Botanical Name	Common Name	Size	Remarks
3		Picea abies 'Cupressina'	Columnar Norway Spruce	8' Min. Height Specimen	Full Throughout Matching Form
10		Picea orientalis 'Green Knight'	Green Knight Spruce	8' Min. Height Specimen	Full Throughout Matching Form
9		Picea pungens	Colorado Green Spruce	8' Height B & B	Full Throughout Matching Form
4		Prunus virginiana 'Canada Red'	Canadian Red Cherry	2" Caliper 10'-12' Clump	Matching Heads Min. 3 Stems
3		Pyrus calleryana 'Chanticleer'	Chanticleer Flowering Pear	2 1/2" Caliper 10'-12' Height	Matching Heads Straight Trunk
19		Tilia tomentosa 'Sterling Silver'	Sterling Silver Linden	2 1/2" Caliper 10'-12' Height	Matching Heads Straight Trunk

Plant List (PERENNIALS)

Quan.	Symbol	Botanical Name	Common Name	Size	Remarks
36		Achillea 'Summer Pastels'	Summer Pastels Yarrow	1 Gallon	9"-12" Full Can
86		Hemerocallis 'Stella d'Oro'	Stella d'Oro Day Lily	1 Gallon	9"-12" Full Can
29		Lavandula 'Hidcote'	Hidcote Lavender	1 Gallon	9"-12" Full Can
26		Salvia 'May Night'	May Night Salvia	1 Gallon	9"-12" Full Can

Plant List (SHRUBS)

Quan.	Symbol	Botanical Name	Common Name	Size	Remarks
37		Cornus alba 'Ivory Halo'	Yellow-Twig Dogwood	5 Gallon	21"-24" Height
58		Cornus sericea 'Kelseyi'	Kelsey Dwarf Dogwood	5 Gallon	15"-18" Height
33		Physocarpus op. 'Diablo'	Diablo Ninebark	5 Gallon	24"-30" Height
40		Pinus mugo 'Slowmound'	Slowmound Mugo Pine	5 Gallon	21"-24" Spread
103		Rhus aromatica 'Grow Low'	Dwarf Blue Arctic Willow	5 Gallon	21"-24" Spread
32		Rhus biltiger 'Tiger Eyes'	Tiger Eye's Sumac	5 Gallon	30"-36" Height
31		Rhus trilobata	Oakleaf Sumac	5 Gallon	21-24" Height
22		Sorbaria sorbifolia	Dwarf Blue Arctic Willow	5 Gallon	24"-30" Height
23		Spiraea japon. 'Magic Carpet'	Magic Carpet Spiraea	5 Gallon	21"-24" Height
42		Spiraea japon. 'Neon Flash'	Magic Carpet Spiraea	5 Gallon	21"-24" Height
28		Yucca filam. 'Golden Sword'	Magic Carpet Spiraea	5 Gallon	15"-18" Height

Plant List (ORNAMENTAL GRASSES)

Quan.	Symbol	Botanical Name	Common Name	Size	Remarks
40		Calamagrostis a. 'Avalanche'	Avalanche Feather Grass	5 Gallon	24"-30" Height
63		Calamagrostis a. 'Foerster'	Karl Foerster Feather Grass	5 Gallon	24"-30" Height
8		Erianthus ravaenae	Hardy Pampas Grass	5 Gallon	30"-36" Height
31		Pennisetum alop. 'Little Bunny'	Little Bunny Fountain Grass	2 Gallon	15"-18" Height
13		Pennisetum orien. 'Karley Rose'	Karly Rose Fountain Grass	2 Gallon	24"-24" Height

Legend

Symbol	Description	Remarks
	Landscape Boulder / 4' Min. Size / Individually Placed	Boulder Color To Be Earth Tone / Tan And Be From Local Source / Sandstone Or Quartzite Type
	4" x 6" Flat Extruded Mowstrip Natural Concrete Color.	Install In True Lines, Flush To All Concrete Edges & Between All Lawn & Shrub Areas
	Flower Color Area / Provide Budget Allowance	Provide & Install A Mixture Of Annual And/Or Perennial Color Throughout Growing Season
	New Lawn Area - Use Drought Tolerant Sodding Mixture	Install Drought Tolerant Sodding Mixture Over Specified Topsoil Depth / Propose Material
SYN. LAWN	New Synthetic Lawn Area - In Plaza Areas As Shown.	Synthetic Lawn To Be Installed In Areas Shown. Owner To Select Material Supplier & Installer.
	Potential Planting Area - In Plaza Areas As Shown.	Areas That May Be Potential Planting Areas Of Shrubs, Grasses, Perennials, etc.
	Rock - Cobble Area / 3" Minus Size / Material T.B.D.	Install Specified Material To A Depth Of 6 Inches & Over DeWitt Pro-5 Weed Barrier Fabric.
No Hatch	Shrub Bed / 1 1/2"-2" Size Rock / Material T.B.D.	Install Specified Material To A Depth Of 4 Inches & Over DeWitt Pro-5 Weed Barrier Fabric.
	Retaining Wall At Grade Change Of Building Perimeter Wall.	Vertical Constructed Structural Wall. Exact Height & Material T.B.D.

Landscape Architect

RDL Design Company, Inc.
1020 East Yale Avenue
Salt Lake City, Utah 84105

Phone : 801-647-3114
Email : rdldesign@comcast.net

CALL BEFORE YOU DIG.
IT'S FREE & IT'S THE LAW.
BLUE STAKES OF UTAH
UTILITY NOTIFICATION CENTER
1-800-662-4111
www.bluestakes.org
811

Scale : 1" = 20' - 0"

06-20-2016

BAROS DESIGN
8476 SOUTH RIA BRANCO
SANDY, UTAH 84093
801-808-7093 TONY@BAROSDESIGN.COM

OWNER:
CANYON CENTRE APARTMENTS
HOLLADAY, UTAH
3942 DEERWOOD CREEK CIRCLE

PROJECT:
CANYON CENTRE HEIGHTS
7358 SOUTH CANYON CENTRE PARKWAY
COTTONWOOD HEIGHTS, UTAH 84121

MARK	DATE	DESCRIPTION
C.D.	1-24-16	PRELIMINARY

PROJECT #:
CAD FILE NAME:
DRAWN BY:
CHECKED BY:

THE GRAPHIC MATERIAL AND DESIGN ON THIS SHEET IS THE PROPERTY OF THE BAROS DESIGN COLLECTIVE. THE MATERIAL AND DESIGN CONTAINED HEREIN IS THE PROPRIETARY INFORMATION OF THE BAROS DESIGN COLLEC. © 2016 BAROS DESIGN COLLEC. CO.,LLC ALL RIGHTS RESERVED

STATE OF UTAH
TONY BAROS
LICENSED LANDSCAPE ARCHITECT
06-20-16

LANDSCAPE PLAN

L1.01

Canyon Heights apartments

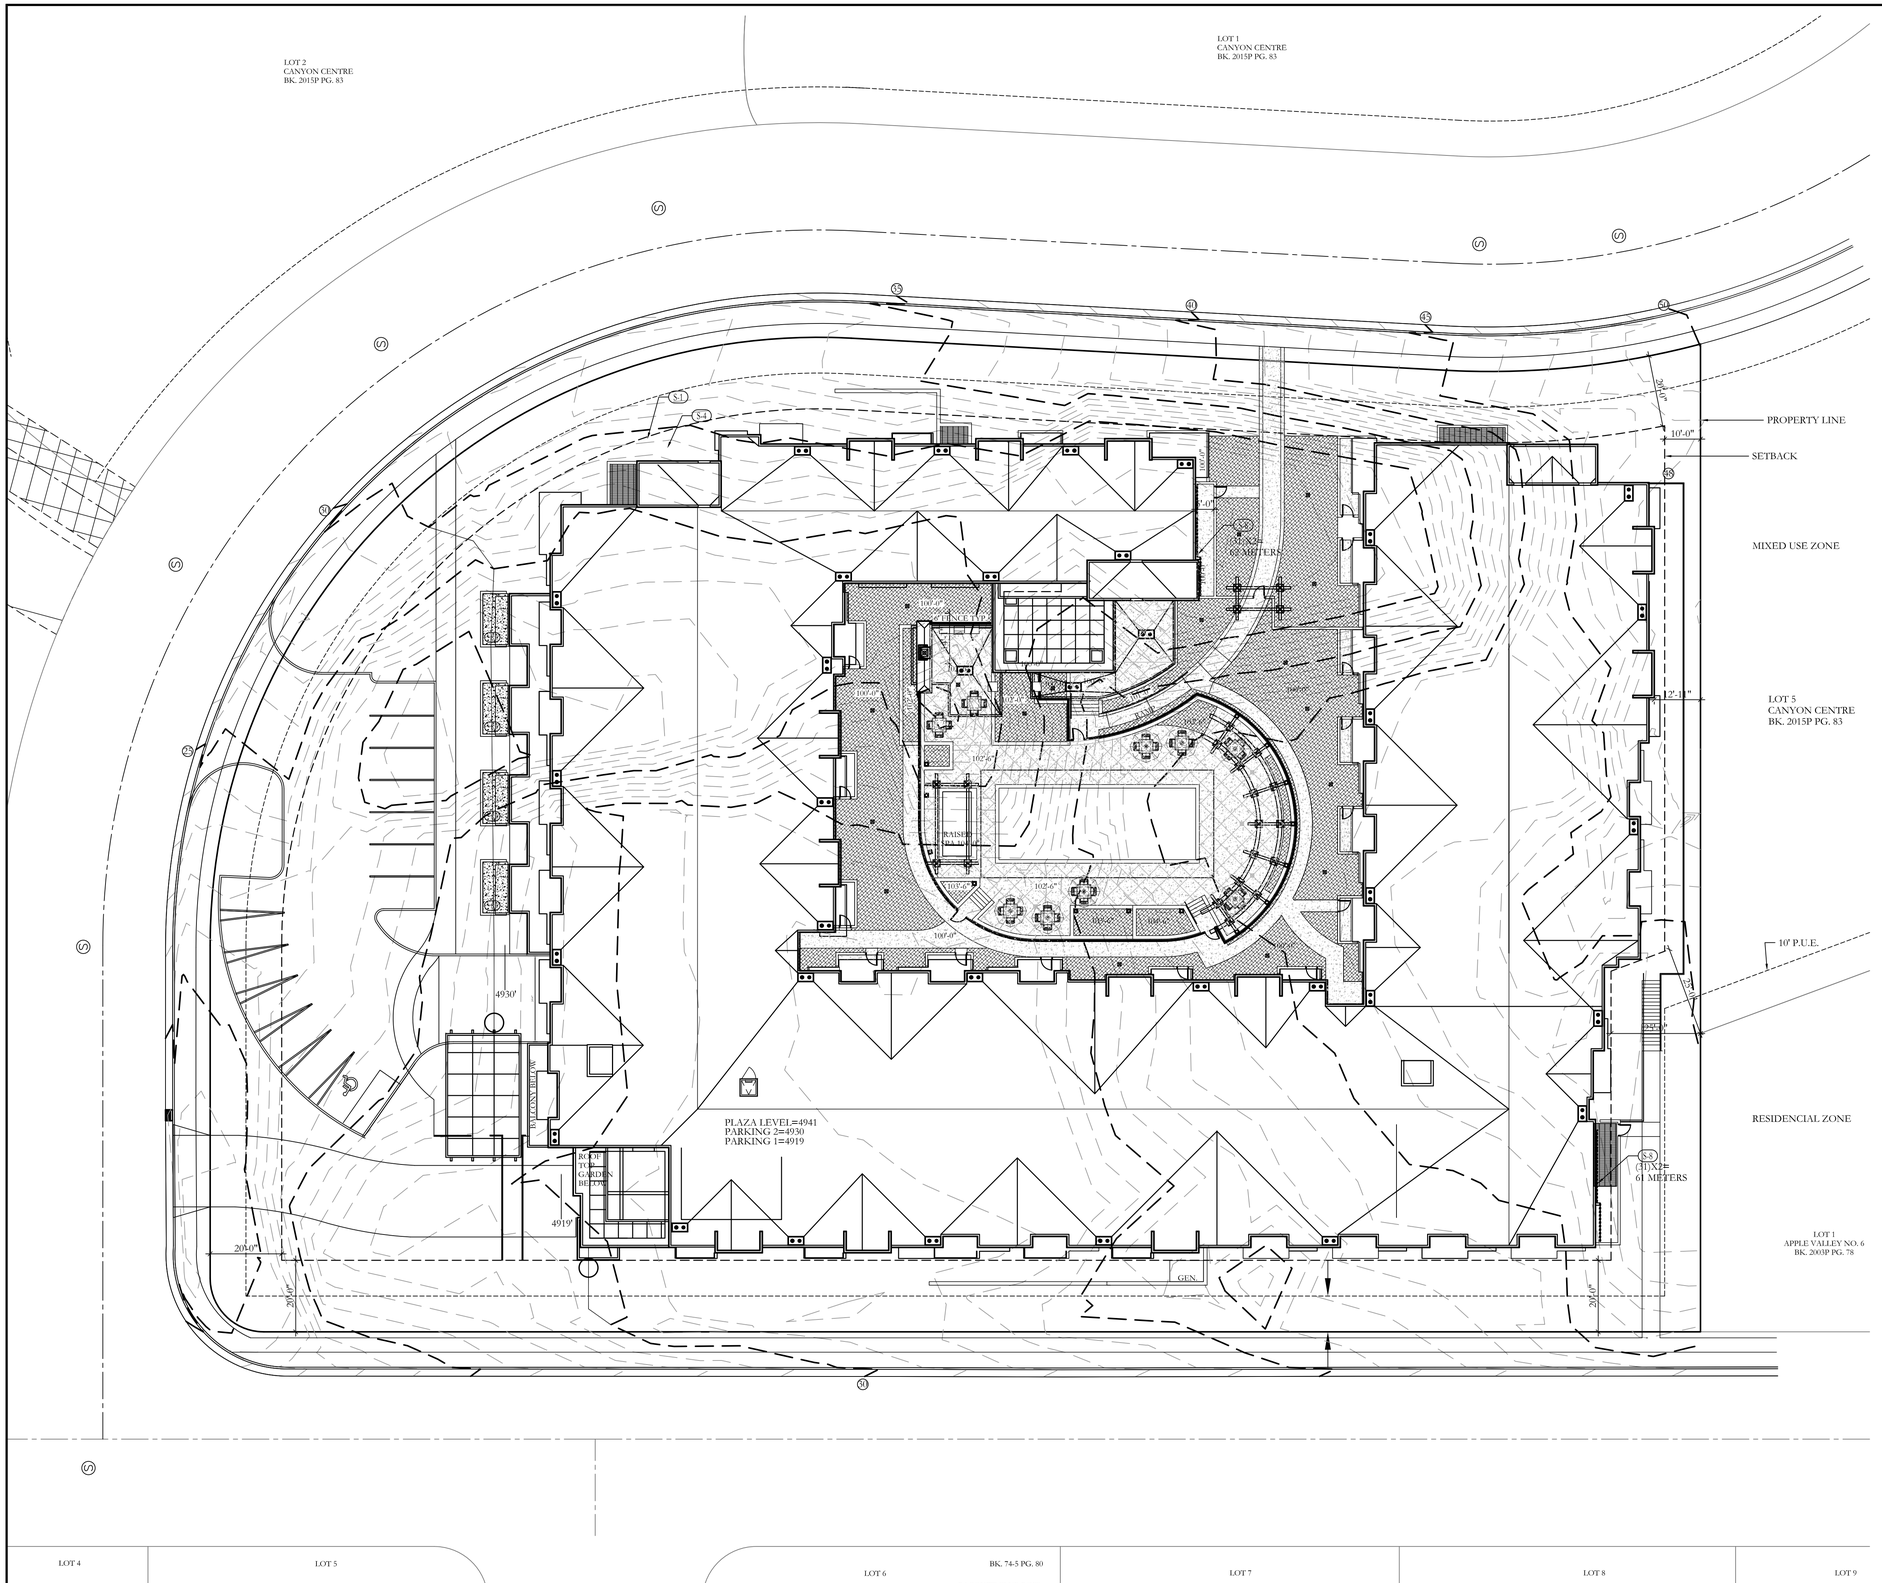

GENERAL NOTES

- THE PROJECT MUST MEET ALL LOCAL BUILDING AND FIRE CODE.
- AUTOMATIC FIRE SPRINKLER SYSTEM REQUIRED.
- NFPA 13 FIRE SYSTEM REQUIRED, INCLUDING FIRE ALARM AND MONITORING.
- LOCK BOX IS REQUIRED.
- FIRE DEPARTMENT CONNECTION KNOX STYLE LOCKING CAPS ARE REQUIRED. THE FDC SHALL FACE STREET

ZONING INFORMATION

MIXED USE ZONE (M.U.)

SETBACKS:
25'-0" AT SIDE AND REAR (ADJACENT TO RESIDENCIAL ZONE)
10'-0" AT SIDE AND REAR NON RESIDENCIAL
20'-0" ALONG ANY STREET

HEIGHT:
35' FROM HISTORIC GRADE LINE.
2 STORY MAX. BASEMENT IS NOT COUNTED IF 50% OF PERIMETER IS AT LEAST 4' BELOW GRADE OR 8' BELOW GRADE AT ANY POINT.

LOT COVERAGE:
LOT= - S.F.
LANDSCAPE = - (19%)

PARKING CALCULATIONS

CITY REQUIRED PARKING= 1.2 STALLS PER UNIT.

123 UNITS X 1.2 =148 STALLS REQUIRED
=248 STALLS PROVIDED

BUILDING SQUARE FOOTAGE

LEVEL 2	----
LEVEL 1	----
PLAZA LEVEL	----
PARKING 2	----
PARKING 1	
TOTAL	----

LOT COVERAGE= X/X =---%

KEY NOTES

ITEMS MAY NOT BE LABELED ON FLOOR PLAN, BUT STILL NEED TO BE PROVIDE AS REQUIRED

S- SITE KEYNOTES

- S-1 6' CMU SCREEN WALL-WITH STONE VENEER AND PRECAST CAP TO MATCH PROJECT STONE
- S-2 6' METAL FENCE
- S-3 POLE LIGHT FIXTURE
- S-4 GENERATOR
- S-5 SITE LIGHT FIXTURE
- S-6 MONUMENT SIGN 4'X8'
- S-7 36" HIGH HAND RAIL
- S-8 GAS METERS
- S-9 RETAINING WALL SEE STRUCTURAL.
- S-10 42" GUARD RAIL WITH 36" HAND RAIL LANDINGS OVER 30" ABOVE GRADE.

LEGEND

ACCESSIBLE ROUTE

ACCESSIBLE ROUTE- NOTE: PROVIDE SIGNAGE FROM ACCESIBLE PARKING LOCATION TO ACCESSIBLE EXIT TO THE PUBLIC WAY THAT IS TO THE SOUTH OF THE BUILDING.

1 A1.01 SITE PLAN

SCALE = 1" = 20'-0"

10' 0 20' 40'

BAROS DESIGN
8478 SOUTH RUA BRANCO
SANDY, UTAH
801-808-7093 TONY@BAROSDESIGN.COM

OWNER:
CANYON CENTRE APARTMENTS
HOLLADAY, UTAH
5942 DEERWOOD CREEK CIRCLE

PROJECT:
CANYON CENTRE HEIGHTS
7358 SOUTH CANYON CENTRE PARKWAY
COTTONWOOD HEIGHTS, UTAH 84121

MARK	DATE	DESCRIPTION
C.D.	6-11-16	PRELIMINARY

PROJECT #: 201
CAD FILE NAME: 2014A101
DRAWN BY: CAB
CHECKED BY: CAB

THE GRAPHIC MATERIAL AND DESIGN ON THIS SHEET ARE INSTRUMENTS OF SERVICE AND REMAIN AT ALL TIMES THE PROPERTY OF THE BAROS DESIGN CO., LLC. REPRODUCTION OR REUSE OF THE MATERIAL AND DESIGN CONTAINED HEREIN IS PROHIBITED WITHOUT THE WRITTEN CONSENT OF THE BAROS DESIGN CO.,LLC.
© 2015 THE BAROS DESIGN CO.,LLC
ALL RIGHTS RESERVED

SITE PLAN

A1.01

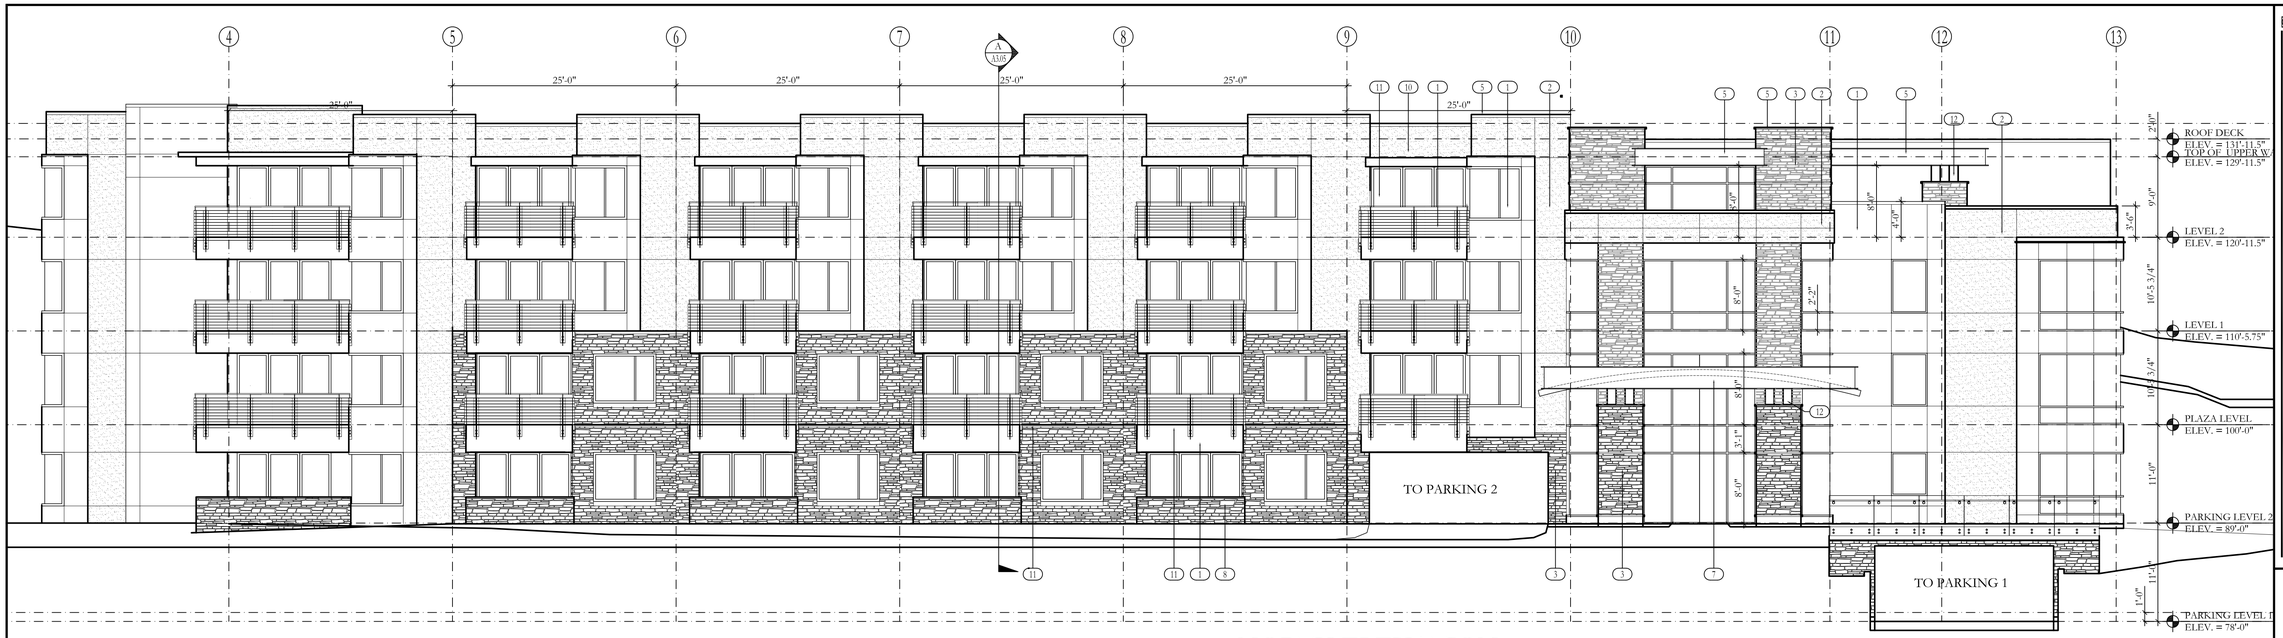

1 A3.01 NORTH ELEVATION

SCALE = 1/8" = 1'-0"

8' 0 8' 16'

AVERAGE GRADE	35' AVE. GRADE ALLOWED
SOUTH EAST	15'-8"
SOUTH WEST	29'-6"
NORTH WEST	32'-11"
NORTH EAST	41'-2"
AVERAGE=	30'-1/2"

EXTERIOR FINISH SCHEDULE

1. ALUMINUM COMPOSITE MATERIAL (ACM)
2. EIFS -EXTERIOR INSULATION FINISH SYSTEM WITH ACCUSTONE FINISH.
3. MANUFACTURED STONE-ELDORADO STONE- OYSTER CUT COARSE STONE.
4. ROOFTOP HVAC UNIT SCREENS OF STEEL TUBE FRAMING AND METAL BLDG. STUCCO FINISHED PANELS
5. CONTINUOUS PRE-FINISHED METAL COPING AT TOPS OF WALLS
6. NOT USED
7. PAINTED STEEL STRUCTURE WITH ARCHED CALWALL COVERING.
8. STONE SCREEN WALL AT GRADE FOR LOWER UNITS
9. PAINTED STEEL STRUCTURE SHADING DEVICE
10. ALUMINUM STORE FRONT WINDOWS
11. PAINTED STEEL GUARD RAIL WITH-SEE DETAIL
12. PAINTED STEEL TUBE COLUMNS
13. NOT USED

FINISHES ARE TYPICAL ON ALL ELEVATIONS

BAROS DESIGN
8478 SOUTH RIA BRANCO
SANDY, UTAH 84094
801-808-7093 TONY@BAROSDESIGN.COM

OWNER:
CANYON CENTRE APARTMENTS
HOLLADAY, UTAH
5942 DEERWOOD CREEK CIRCLE

PROJECT:
CANYON CENTRE HEIGHTS
7358 SOUTH CANYON CENTRE PARKWAY
COTTONWOOD HEIGHTS, UTAH 84121

MARK	DATE	DESCRIPTION
C.D.	6-11-16	PRELIMINARY

PROJECT #: 228
CAD FILE NAME: 228A200
DRAWN BY: CAB
CHECKED BY: CAB

THE GRAPHIC MATERIAL AND DESIGN ON THIS SHEET ARE INSTRUMENTS OF SERVICE AND REMAIN AT ALL TIMES THE PROPERTY OF THE BAROS DESIGN COLLECTIVE, LLC. REPRODUCTION OF THE MATERIAL AND DESIGN CONTAINED HEREIN IS PROHIBITED WITHOUT THE WRITTEN AUTHORITY OF THE BAROS DESIGN COLLEC.
TONY D. BAROS, PRINCIPAL DESIGNER CO.LLC
ALL RIGHTS RESERVED

ELEVATION

A3.01

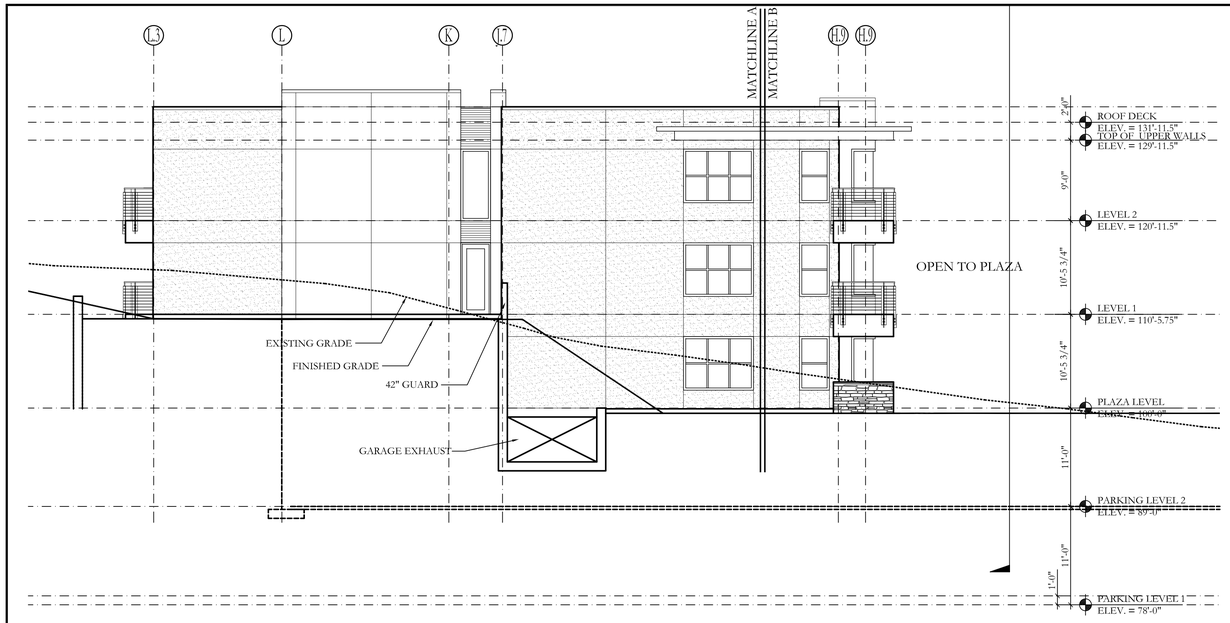

2A
A3.02
EAST ELEVATION
SCALE = 1/8" = 1'-0"
8' 0 8' 16'

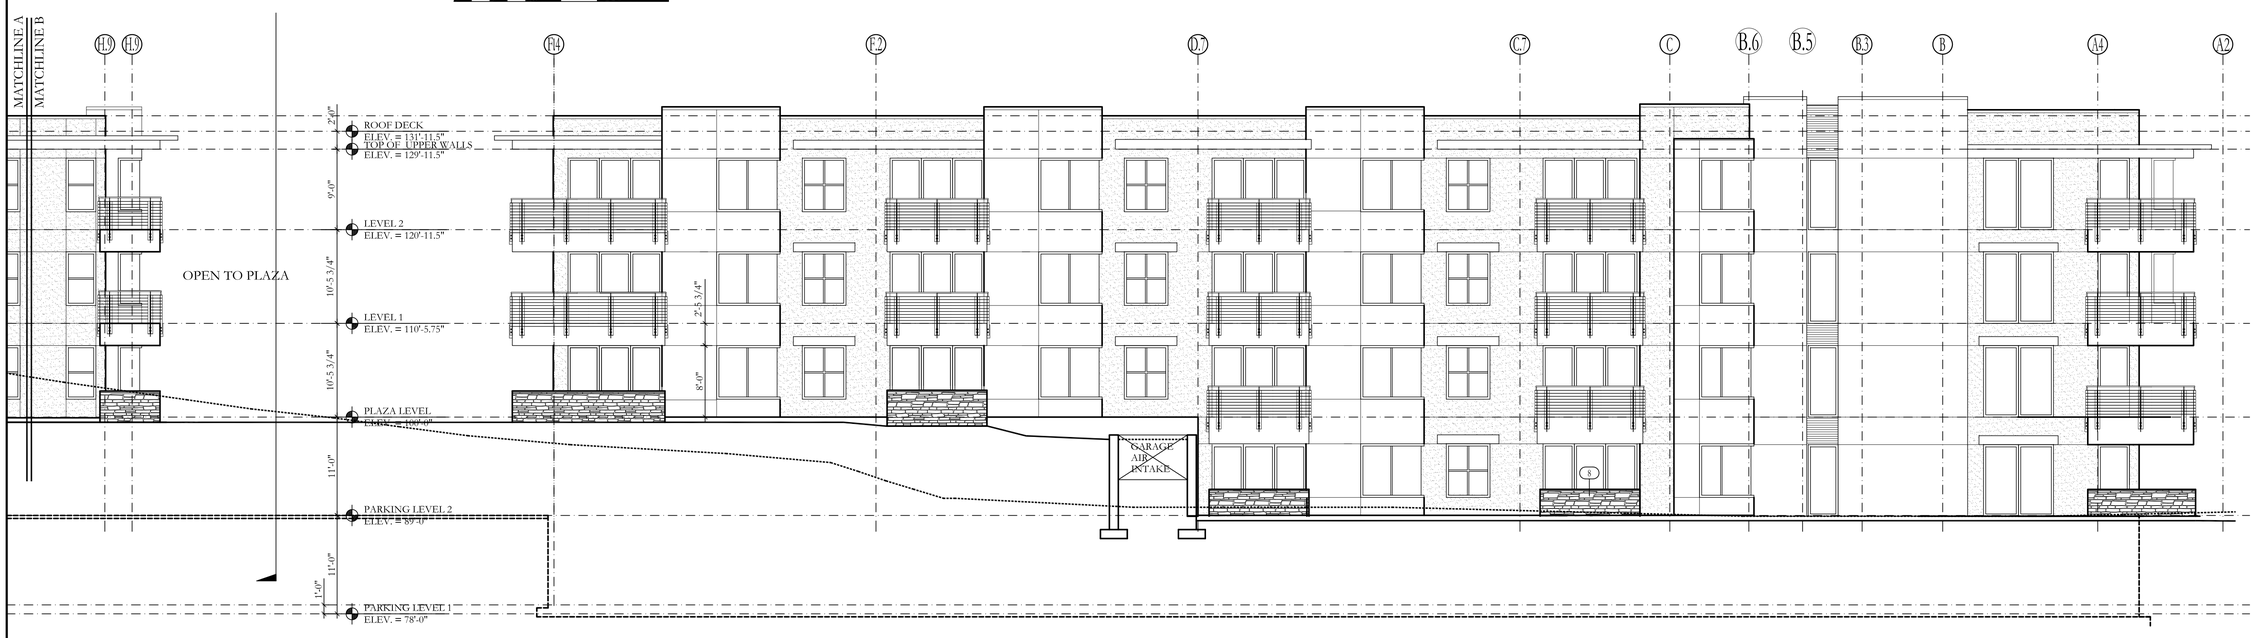

2B
A3.02
EAST ELEVATION
SCALE = 1/8" = 1'-0"
8' 0 8' 16'

EXTERIOR FINISH SCHEDULE

1. ALUMINUM COMPOSITE MATERIAL (ACM)
2. EIFS -EXTERIOR INSULATION FINISH SYSTEM WITH ACCUSTONE FINISH.
3. MANUFACTURED STONE-ELDORADO STONE- OYSTER CUT COARSE STONE.
4. ROOFTOP HVAC UNIT SCREENS OF STEEL TUBE FRAMING AND METAL BLDG. STUCCO FINISHED PANELS
5. CONTINUOUS PRE-FINISHED METAL COPING AT TOPS OF WALLS
6. NOT USED
7. PAINTED STEEL STRUCTURE WITH ARCHED CALWALL COVERING.
8. STONE SCREEN WALL AT GRADE FOR LOWER UNITS
9. PAINTED STEEL STRUCTURE SHADING DEVICE
10. ALUMINUM STORE FRONT WINDOWS
11. PAINTED STEEL GUARD RAIL WITH-SEE DETAIL
12. PAINTED STEEL TUBE COLUMNS
13. NOT USED

FINISHES ARE TYPICAL ON ALL ELEVATIONS

BAROS DESIGN
8478 SOUTH RUA BRANCO
SANDY, UTAH
801-808-7093 TONY@ BAROSDESIGN.COM

OWNER:
CANYON CENTRE APARTMENTS
HOLLADAY, UTAH
5942 DEERWOOD CREEK CIRCLE

PROJECT:
CANYON CENTRE HEIGHTS
7358 SOUTH CANYON CENTRE PARKWAY
COTTONWOOD HEIGHTS, UTAH 84121

MARK	DATE	DESCRIPTION
C.D.	6-11-16	PRELIMINARY

PROJECT #: 228
CAD FILE NAME: 228A200
DRAWN BY: CAB
CHECKED BY: CAB

THE GRAPHIC MATERIAL AND DESIGN ON THIS SHEET ARE INSTRUMENTS OF SERVICE AND REMAIN AT ALL TIMES THE PROPERTY OF THE BAROS DESIGN CO., LLC. REPRODUCTION OR REUSE OF THE MATERIAL AND DESIGN CONTAINED HEREIN IS PROHIBITED WITHOUT THE WRITTEN CONSENT OF THE BAROS DESIGN CO.,LLC.
© 2015 THE BAROS DESIGN CO.,LLC
ALL RIGHTS RESERVED

ELEVATION

A3.02

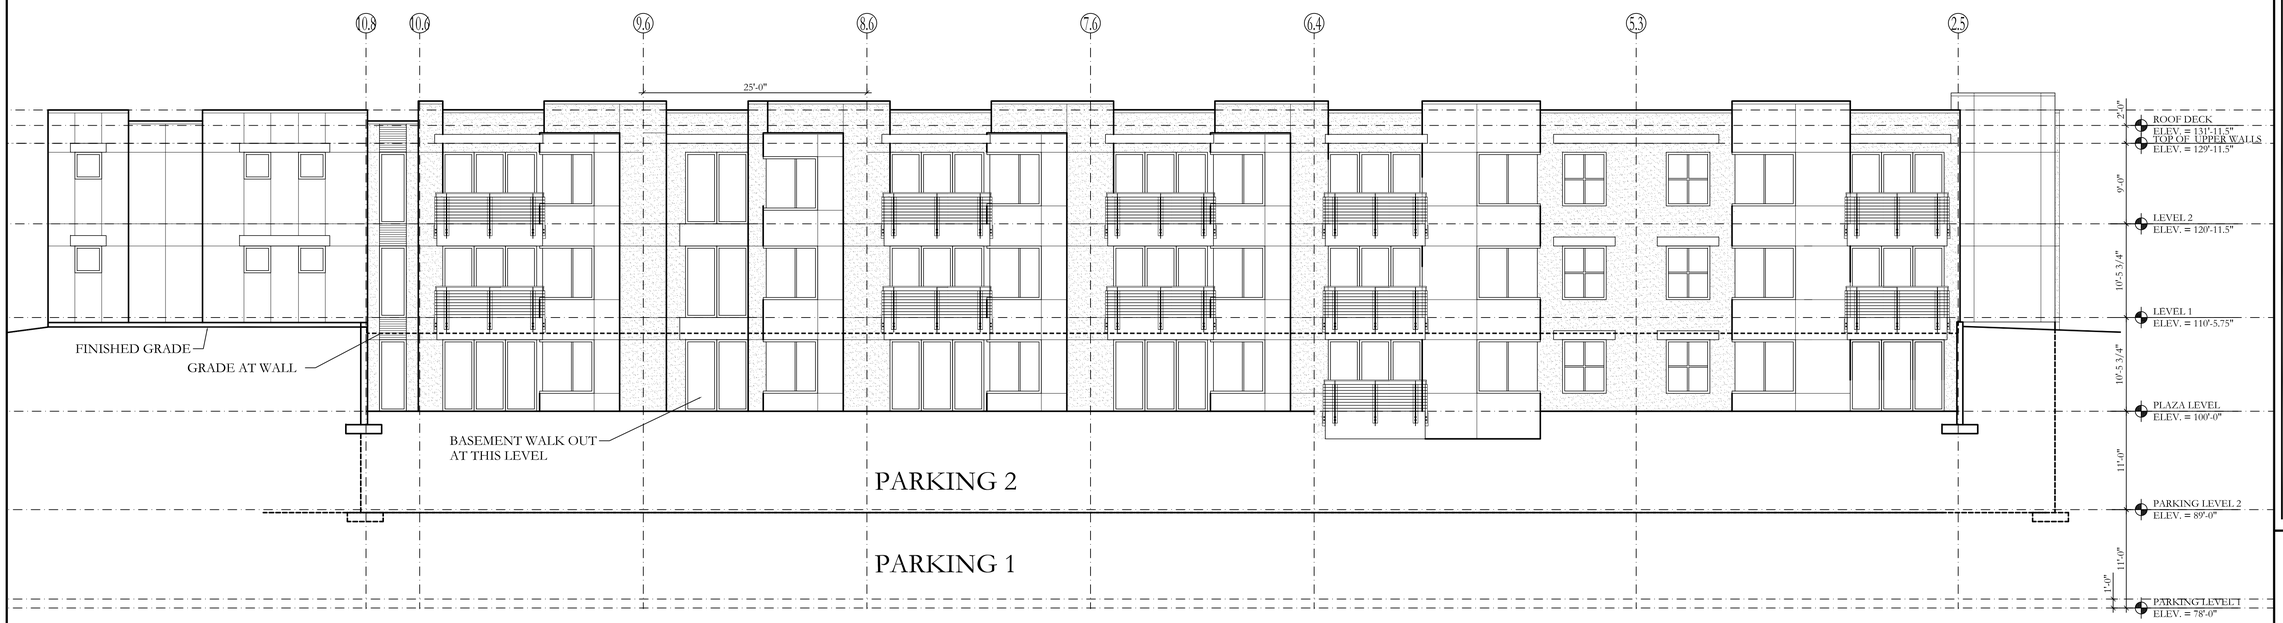

3 / A3.03 SOUTH ELEVATION

SCALE = 1/8" = 1'-0"

8' 0 8' 16'

EXTERIOR FINISH SCHEDULE

1. ALUMINUM COMPOSITE MATERIAL (ACM)
2. EIFS -EXTERIOR INSULATION FINISH SYSTEM WITH ACCUSTONE FINISH.
3. MANUFACTURED STONE-ELDORADO STONE- OYSTER CUT COARSE STONE.
4. ROOFTOP HVAC UNIT SCREENS OF STEEL TUBE FRAMING AND METAL BLDG. STUCCO FINISHED PANELS
5. CONTINUOUS PRE-FINISHED METAL COPING AT TOPS OF WALLS
6. NOT USED
7. PAINTED STEEL STRUCTURE WITH ARCHED CALWALL COVERING.
8. STONE SCREEN WALL AT GRADE FOR LOWER UNITS
9. PAINTED STEEL STRUCTURE SHADING DEVICE
10. ALUMINUM STORE FRONT WINDOWS
11. PAINTED STEEL GUARD RAIL WITH-SEE DETAIL
12. PAINTED STEEL TUBE COLUMNS
13. NOT USED

FINISHES ARE TYPICAL ON ALL ELEVATIONS

BAROS DESIGN
8478 SOUTH RUA BRANCO
SANDY, UTAH
801-808-7093 TONY@BAROSDESIGN.COM

OWNER:
CANYON CENTRE APARTMENTS
HOLLADAY, UTAH
5942 DEERWOOD CREEK CIRCLE

PROJECT:
CANYON CENTRE HEIGHTS
7358 SOUTH CANYON CENTRE PARKWAY
COTTONWOOD HEIGHTS, UTAH 84121

MARK	DATE	DESCRIPTION
C.D.	6-11-16	PRELIMINARY

PROJECT #: 228
CAD FILE NAME: 228A200
DRAWN BY: CAB
CHECKED BY: CAB

THE GRAPHIC MATERIAL AND DESIGN ON THIS SHEET ARE INSTRUMENTS OF SERVICE AND REMAIN AT ALL TIMES THE PROPERTY OF THE BAROS DESIGN CO., LLC. REPRODUCTION OR REUSE OF THE MATERIAL AND DESIGN CONTAINED HEREIN IS PROHIBITED WITHOUT THE WRITTEN CONSENT OF THE BAROS DESIGN CO.,LLC.
© 2015 THE BAROS DESIGN CO.,LLC
ALL RIGHTS RESERVED

BUILDING SECTIONS

A3.03

4-A
A3.04
WEST ELEVATION
SCALE = 1/8" = 1'-0"
8' 0 8' 16'

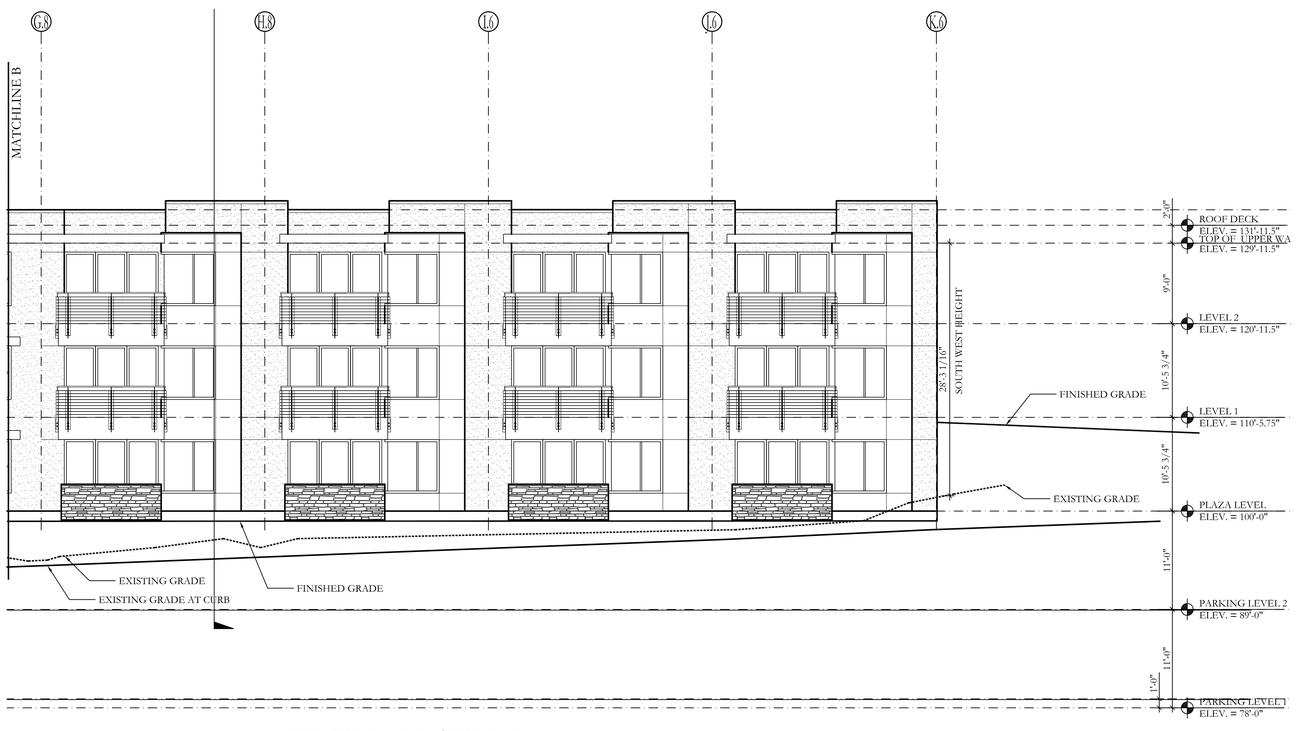

4-B
A3.04
WEST ELEVATION
SCALE = 1/8" = 1'-0"
8' 0 8' 16'

EXTERIOR FINISH SCHEDULE

1. ALUMINUM COMPOSITE MATERIAL (ACM)
2. EIFS -EXTERIOR INSULATION FINISH SYSTEM WITH ACCUSTONE FINISH.
3. MANUFACTURED STONE-ELDORADO STONE- OYSTER CUT COARSE STONE.
4. ROOFTOP HVAC UNIT SCREENS OF STEEL TUBE FRAMING AND METAL BLDG. STUCCO FINISHED PANELS
5. CONTINUOUS PRE-FINISHED METAL COPING AT TOPS OF WALLS
6. NOT USED
7. PAINTED STEEL STRUCTURE WITH ARCHED CALWALL COVERING.
8. STONE SCREEN WALL AT GRADE FOR LOWER UNITS
9. PAINTED STEEL STRUCTURE SHADING DEVICE
10. ALUMINUM STORE FRONT WINDOWS
11. PAINTED STEEL GUARD RAIL WITH-SEE DETAIL
12. PAINTED STEEL TUBE COLUMNS
13. NOT USED

FINISHES ARE TYPICAL ON ALL ELEVATIONS

BAROS DESIGN
8478 SOUTH RUA BRANCO
SANDY, UTAH
801-808-7093 TONY@ BAROSDESIGN.COM

OWNER:
CANYON CENTRE APARTMENTS
HOLLADAY, UTAH
5942 DEERWOOD CREEK CIRCLE

PROJECT:
CANYON CENTRE HEIGHTS
7358 SOUTH CANYON CENTRE PARKWAY
COTTONWOOD HEIGHTS, UTAH 84121

MARK	DATE	DESCRIPTION
C.D.	6-11-16	PRELIMINARY

PROJECT #: 228
CAD FILE NAME: 228A200
DRAWN BY: CAB
CHECKED BY: CAB

THE GRAPHIC MATERIAL AND DESIGN ON THIS SHEET ARE INSTRUMENTS OF SERVICE AND REMAIN AT ALL TIMES THE PROPERTY OF THE BAROS DESIGN CO., LLC. REPRODUCTION OR REUSE OF THE MATERIAL AND DESIGN CONTAINED HEREIN IS PROHIBITED WITHOUT THE WRITTEN CONSENT OF THE BAROS DESIGN CO.,LLC.
© 2015 THE BAROS DESIGN CO.,LLC
ALL RIGHTS RESERVED

BUILDING SECTIONS

A3.04

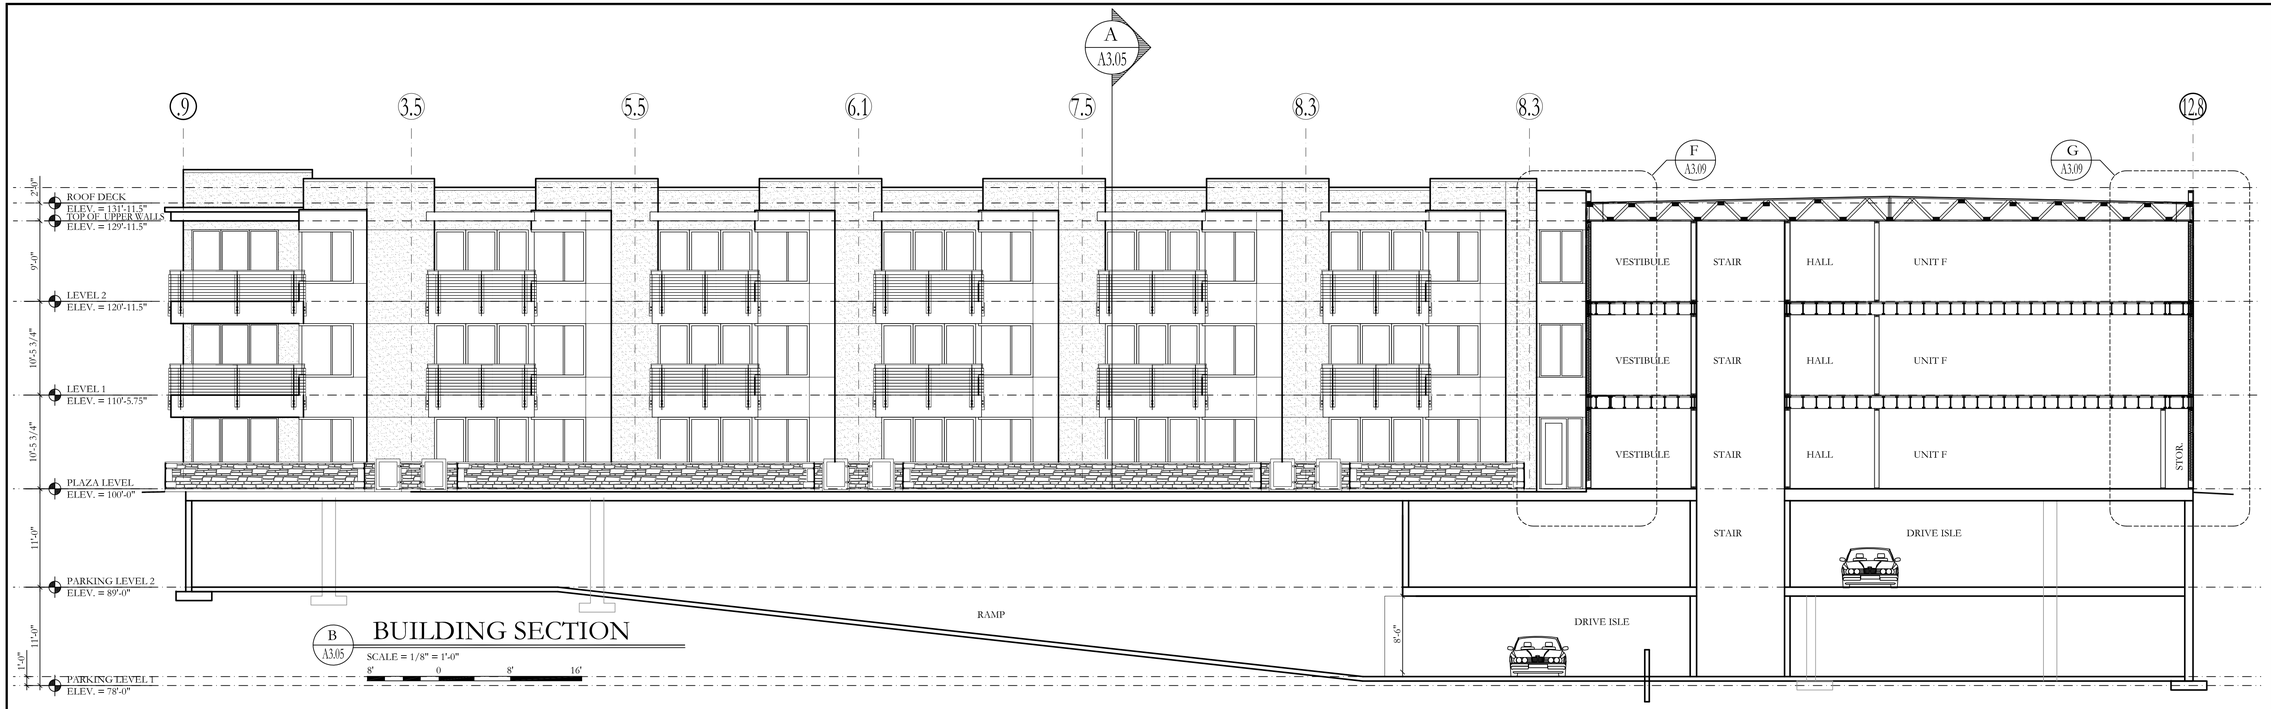

EXTERIOR FINISH SCHEDULE

1. ALUMINUM COMPOSITE MATERIAL (ACM)
2. EIFS -EXTERIOR INSULATION FINISH SYSTEM WITH ACCUSTONE FINISH.
3. MANUFACTURED STONE-ELDORADO STONE- OYSTER CUT COARSE STONE.
4. ROOFTOP HVAC UNIT SCREENS OF STEEL TUBE FRAMING AND METAL BLDG. STUCCO FINISHED PANELS
5. CONTINUOUS PRE-FINISHED METAL COPING AT TOPS OF WALLS
6. NOT USED
7. PAINTED STEEL STRUCTURE WITH ARCHED CALWALL COVERING.
8. STONE SCREEN WALL AT GRADE FOR LOWER UNITS
9. PAINTED STEEL STRUCTURE SHADING DEVICE
10. ALUMINUM STORE FRONT WINDOWS
11. PAINTED STEEL GUARD RAIL WITH-SEE DETAIL
12. PAINTED STEEL TUBE COLUMNS
13. NOT USED

FINISHES ARE TYPICAL ON ALL ELEVATIONS

BAROS DESIGN
8478 SOUTH RUA BRANCO
SANDY, UTAH 84093
801-808-7093 TONY@BAROSDESIGN.COM

OWNER:
CANYON CENTRE APARTMENTS
HOLLADAY, UTAH
5942 DEERWOOD CREEK CIRCLE

PROJECT:
CANYON CENTRE HEIGHTS
7358 SOUTH CANYON CENTRE PARKWAY
COTTONWOOD HEIGHTS, UTAH 84121

MARK	DATE	DESCRIPTION
C.D.	6-11-16	PRELIMINARY

PROJECT #: 228
CAD FILE NAME: 228A200
DRAWN BY: CAB
CHECKED BY: CAB

THE GRAPHIC MATERIAL AND DESIGN ON THIS SHEET ARE INSTRUMENTS OF SERVICE AND REMAIN IT ALL TIMES THE PROPERTY OF THE BAROS DESIGN COLLC. REPRODUCTION OF THE MATERIAL AND DESIGN CONTAINED HEREIN IS PROHIBITED WITHOUT THE WRITTEN CONSENT OF THE BAROS DESIGN COLLC.
© 2015 THE BAROS DESIGN CO. LLC
ALL RIGHTS RESERVED

BUILDING SECTIONS

A3.06